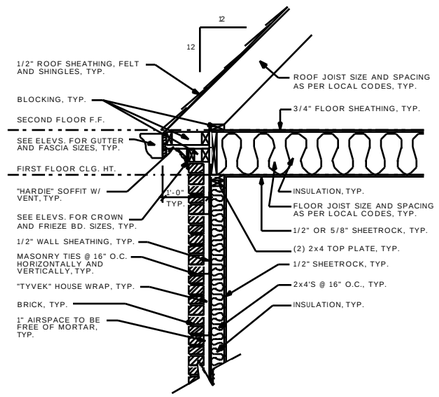

2/8 ROOF DETAIL

3/4" = 1'-0"

12:12, FINISHED FLOOR, BRICK

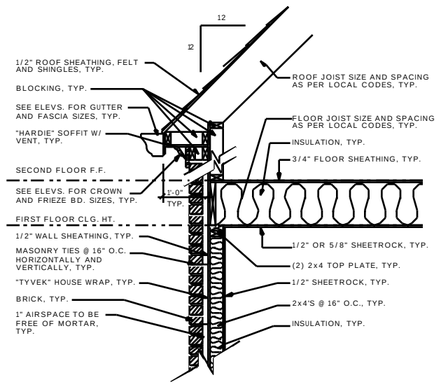

5/8 ROOF DETAIL

3/4" = 1'-0"

12:12, KNEE WALL ATTIC, BRICK

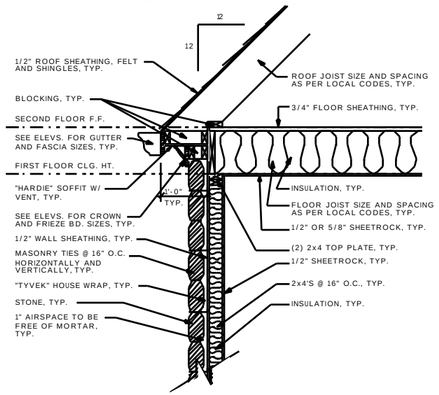

3/8 ROOF DETAIL

3/4" = 1'-0"

12:12, FINISHED FLOOR, STONE

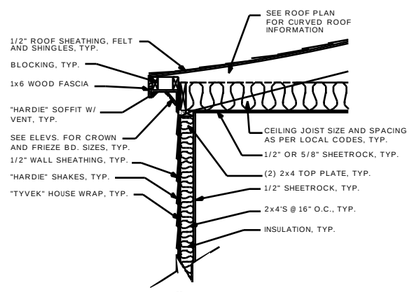

6/8 ROOF DETAIL

3/4" = 1'-0"

CURVED DORMER

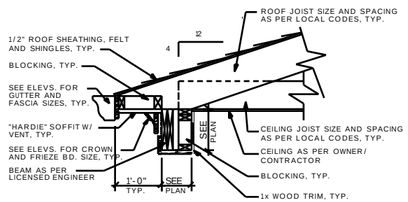

7/8 ROOF DETAIL

3/4" = 1'-0"

4:12 PORCH

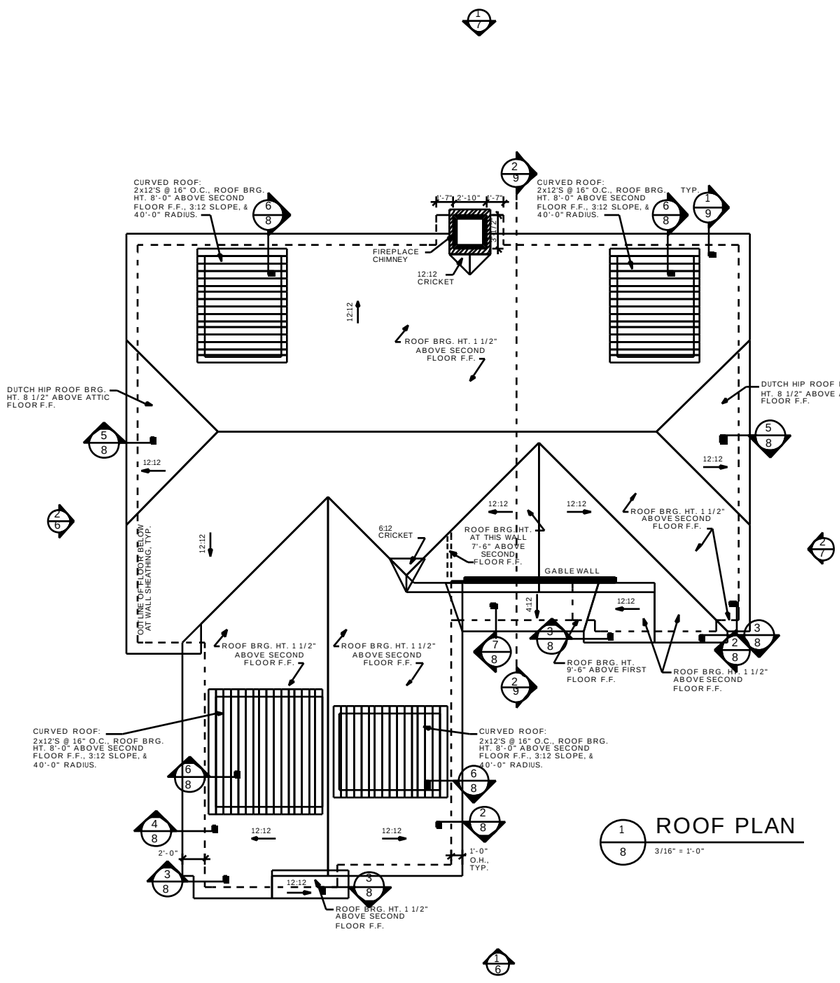

1/8 ROOF PLAN

3/16" = 1'-0"

NOT TO SCALE

NOT FOR CONSTRUCTION

PROJECT NAME:

RESIDENCE

CITY, TN

COPYRIGHT © 2008 BY QWSOFTDRAW®. ALL RIGHTS RESERVED.

QWSoftDraw®
1114 CHERRY ST. ALCOA, TN 37701
PH: (865) 681-1464 EMAIL: INFO@QWSOFTDRAW.COM
HTTP://WWW.QWSOFTDRAW.COM

ARCHITECTURAL DESIGN SOFTWARE FOR PROFESSIONALS. IN PROGRESS PHOTOS, WEBSITES, BROCHURE DESIGN, BUSINESS CARD DESIGN, PHOTO EDITING AND MORE!

It is the intent of these documents to provide sufficient information to the experienced builder to construct the project shown. It is therefore his/her responsibility to verify accuracy and compliance with all the regulatory agencies prior to construction. Where their requirements must take precedence over those shown. The contractor and/or client shall verify all conditions, dimensions, details and specifications and be responsible for the same.

JOB NO.: ??-???

DATE: 6/24/08

DRAWN BY: BPH

REVISION DATES:

ROOF PLAN

PAGE:

8

OF 12